

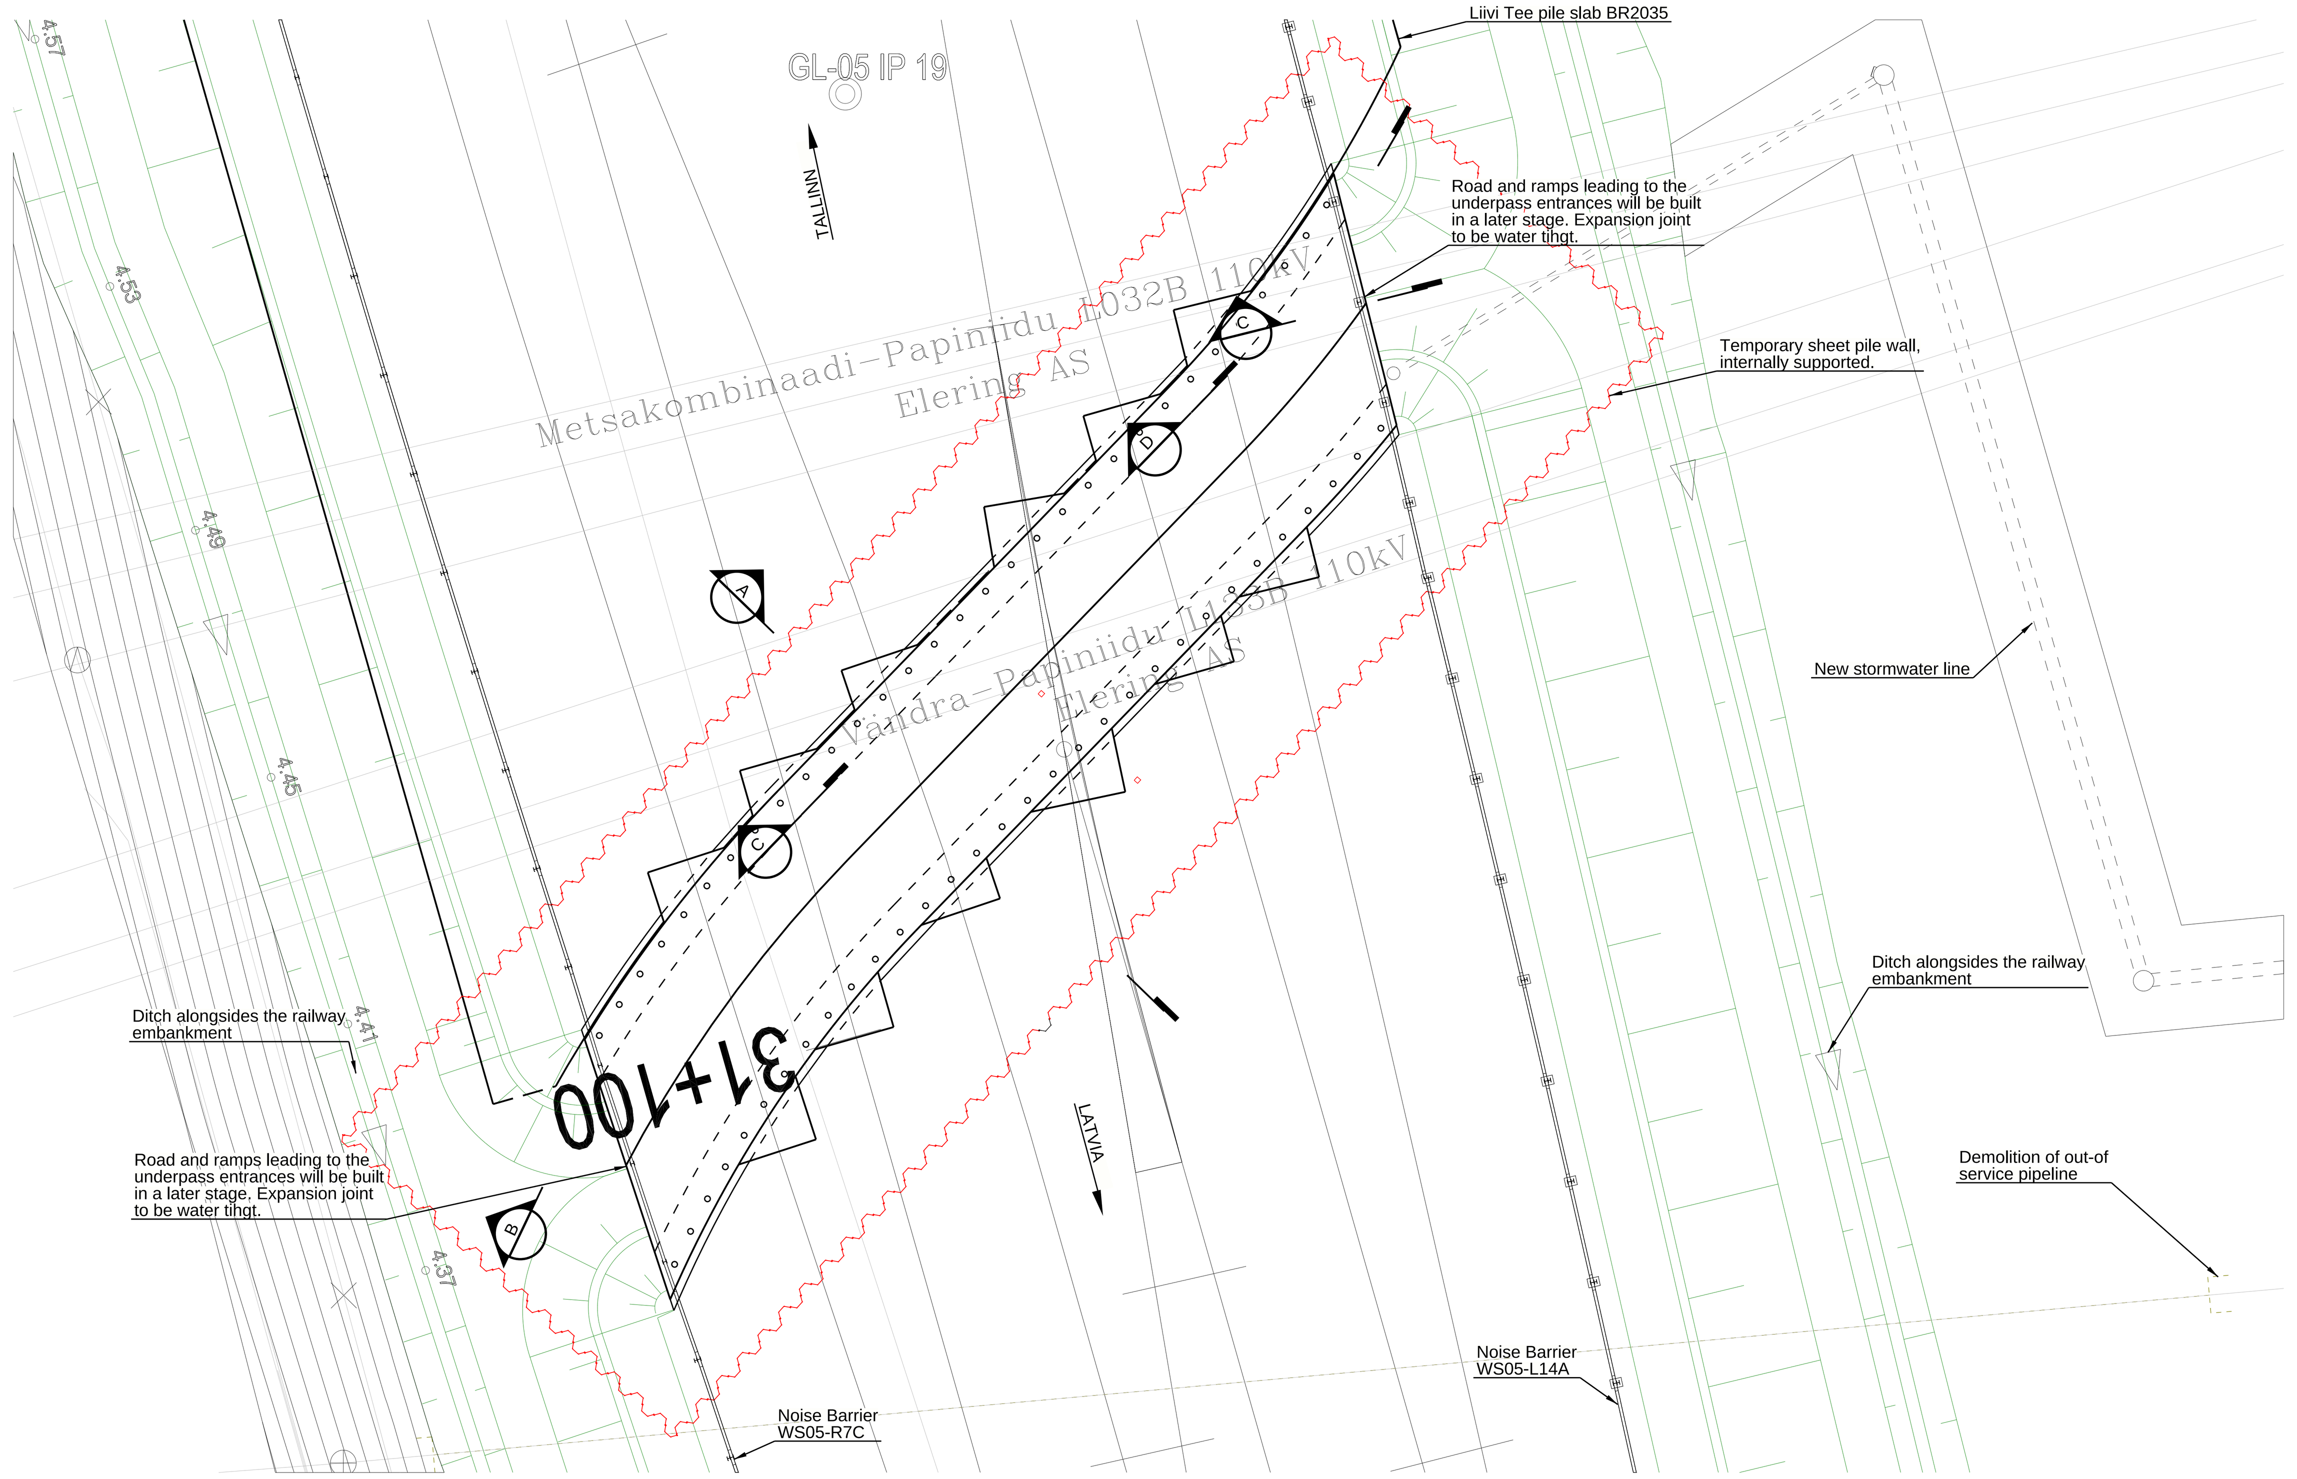



1 Plan view
1:200

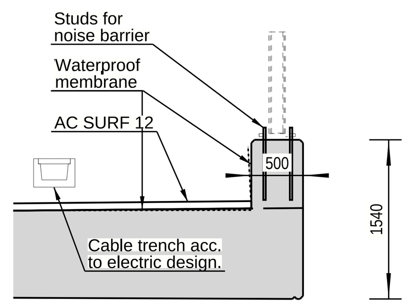


C Section C
Scale 1:50

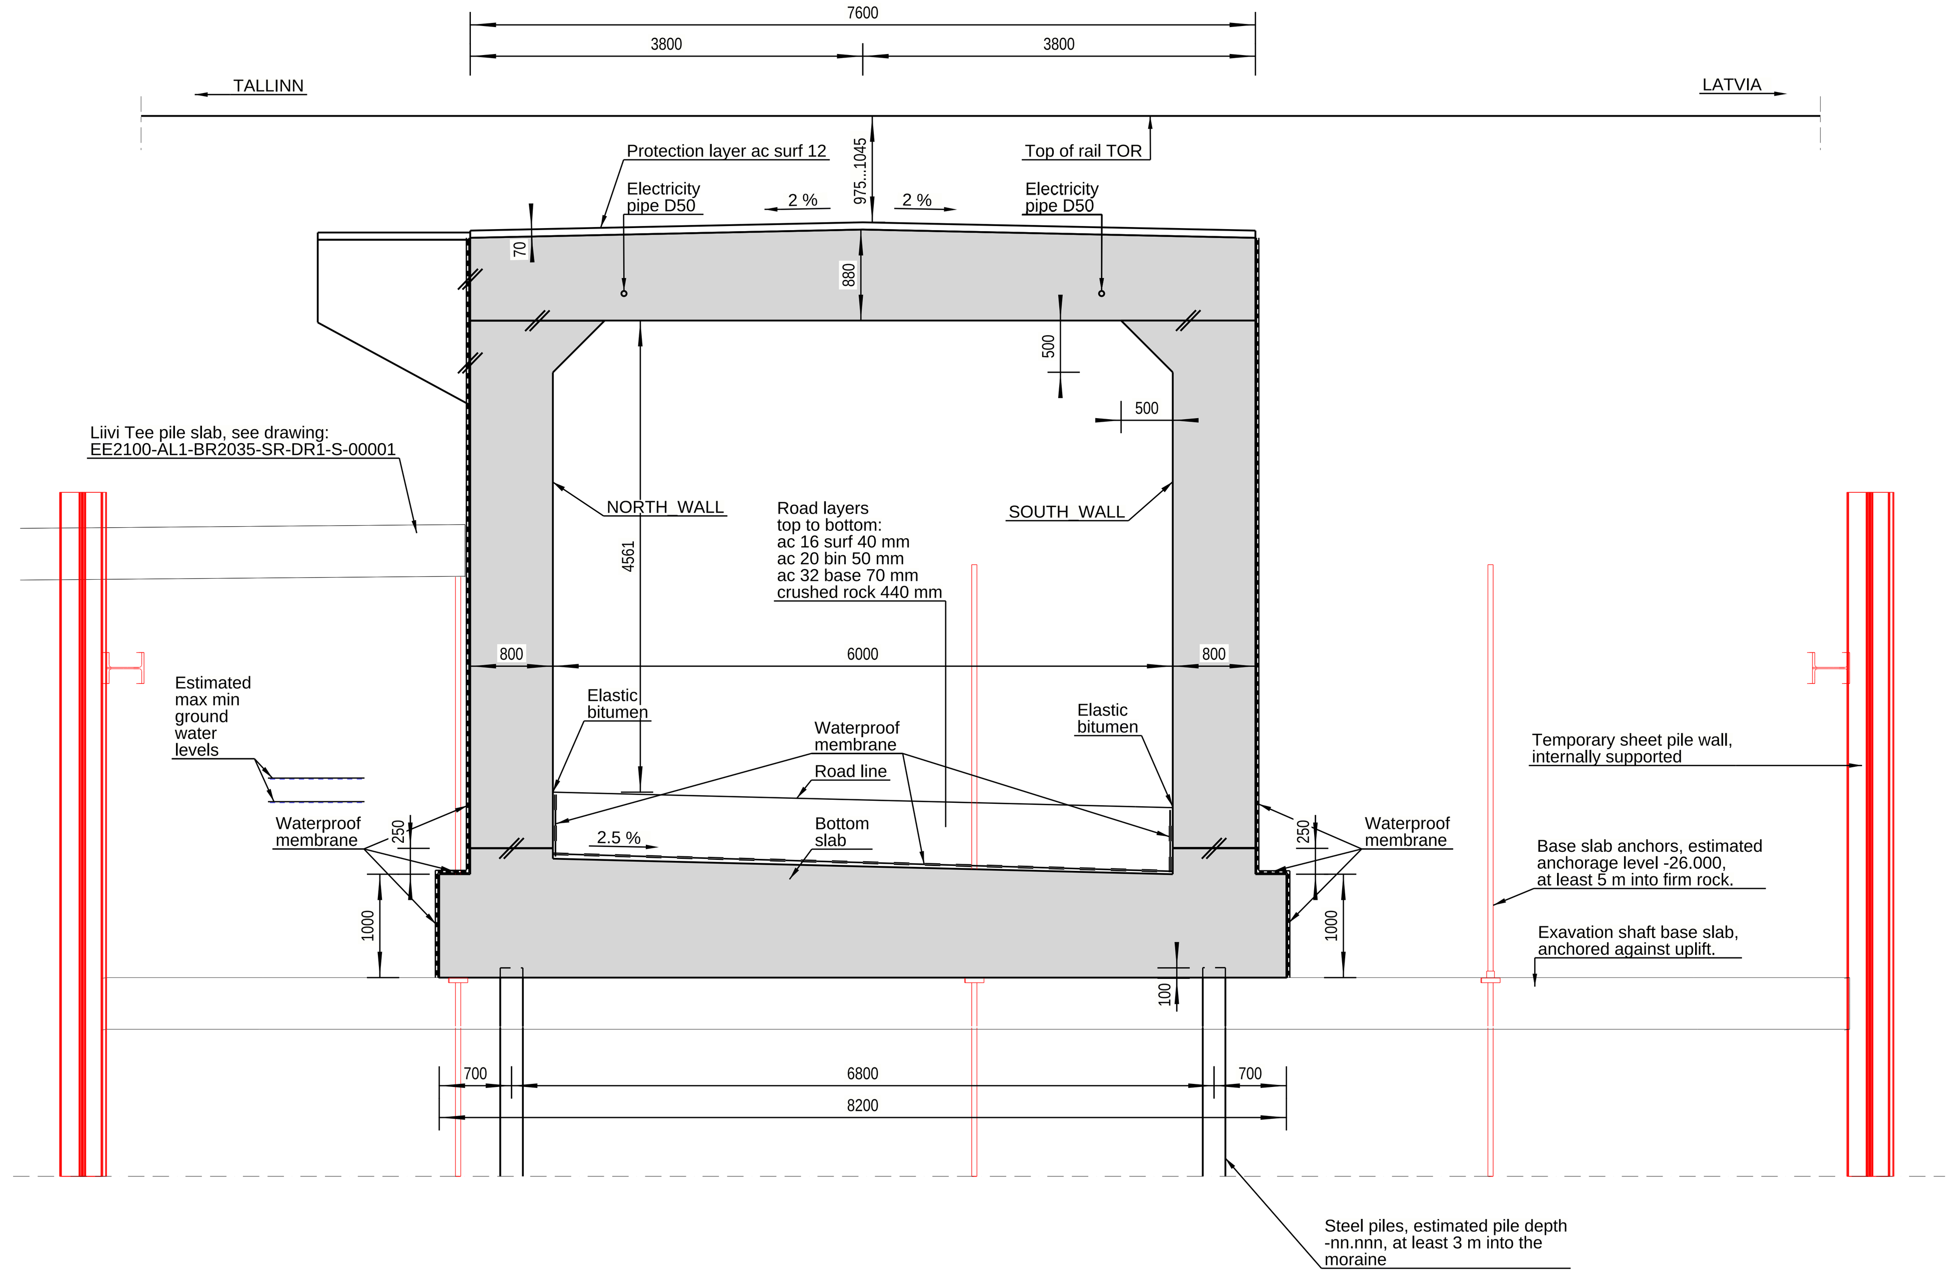



A Section A
Scale 1:50


GENERAL ISTRUCTIONS

| | |
|---|---|
| GOVERING DOCUMENTS: | SE EXPLANATORY LETTER EE2100-AL1-BR2234-SR-REP-S-00001 |
| COORDINATE SYSTEM: | EST97 |
| ELEVATION SYSTEM: | EH2000 |
| TECHNICAL LIFESPAN: | 100 YEARS |
| LOADS: | SEE EUROCODES IN EXPLANATORY LETTER EE2100-AL1-BR2234-SR-REP-S-00001 |
| FOUNDATION: | STEEL PILES RR |
| CONCRETE: | C35/45 wcr=0,nn |
| REINFORCEMENT: | B500B |
| FORM: | WOODEN FORM |

SYMBOLS AND LEGENDS

| | |
|---|---|
| TOR | TOP OF RAIL |
| | CASTING JOINT |
| | WATER PROOF MEMBRANE |
| | LIQUID BITUMINOUS COATING |
| ℄ | CENTER LINE OF TRACK |
| | TEMPORARY STRUCTURE |
| | STRUCTURES TO BE DEMOLISHED |
| | WATER |
| | RB RAIL LAND-PLOT |

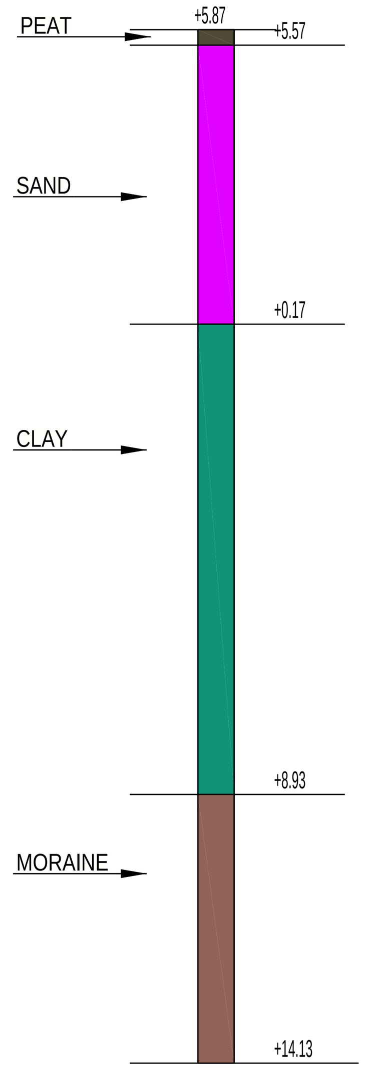

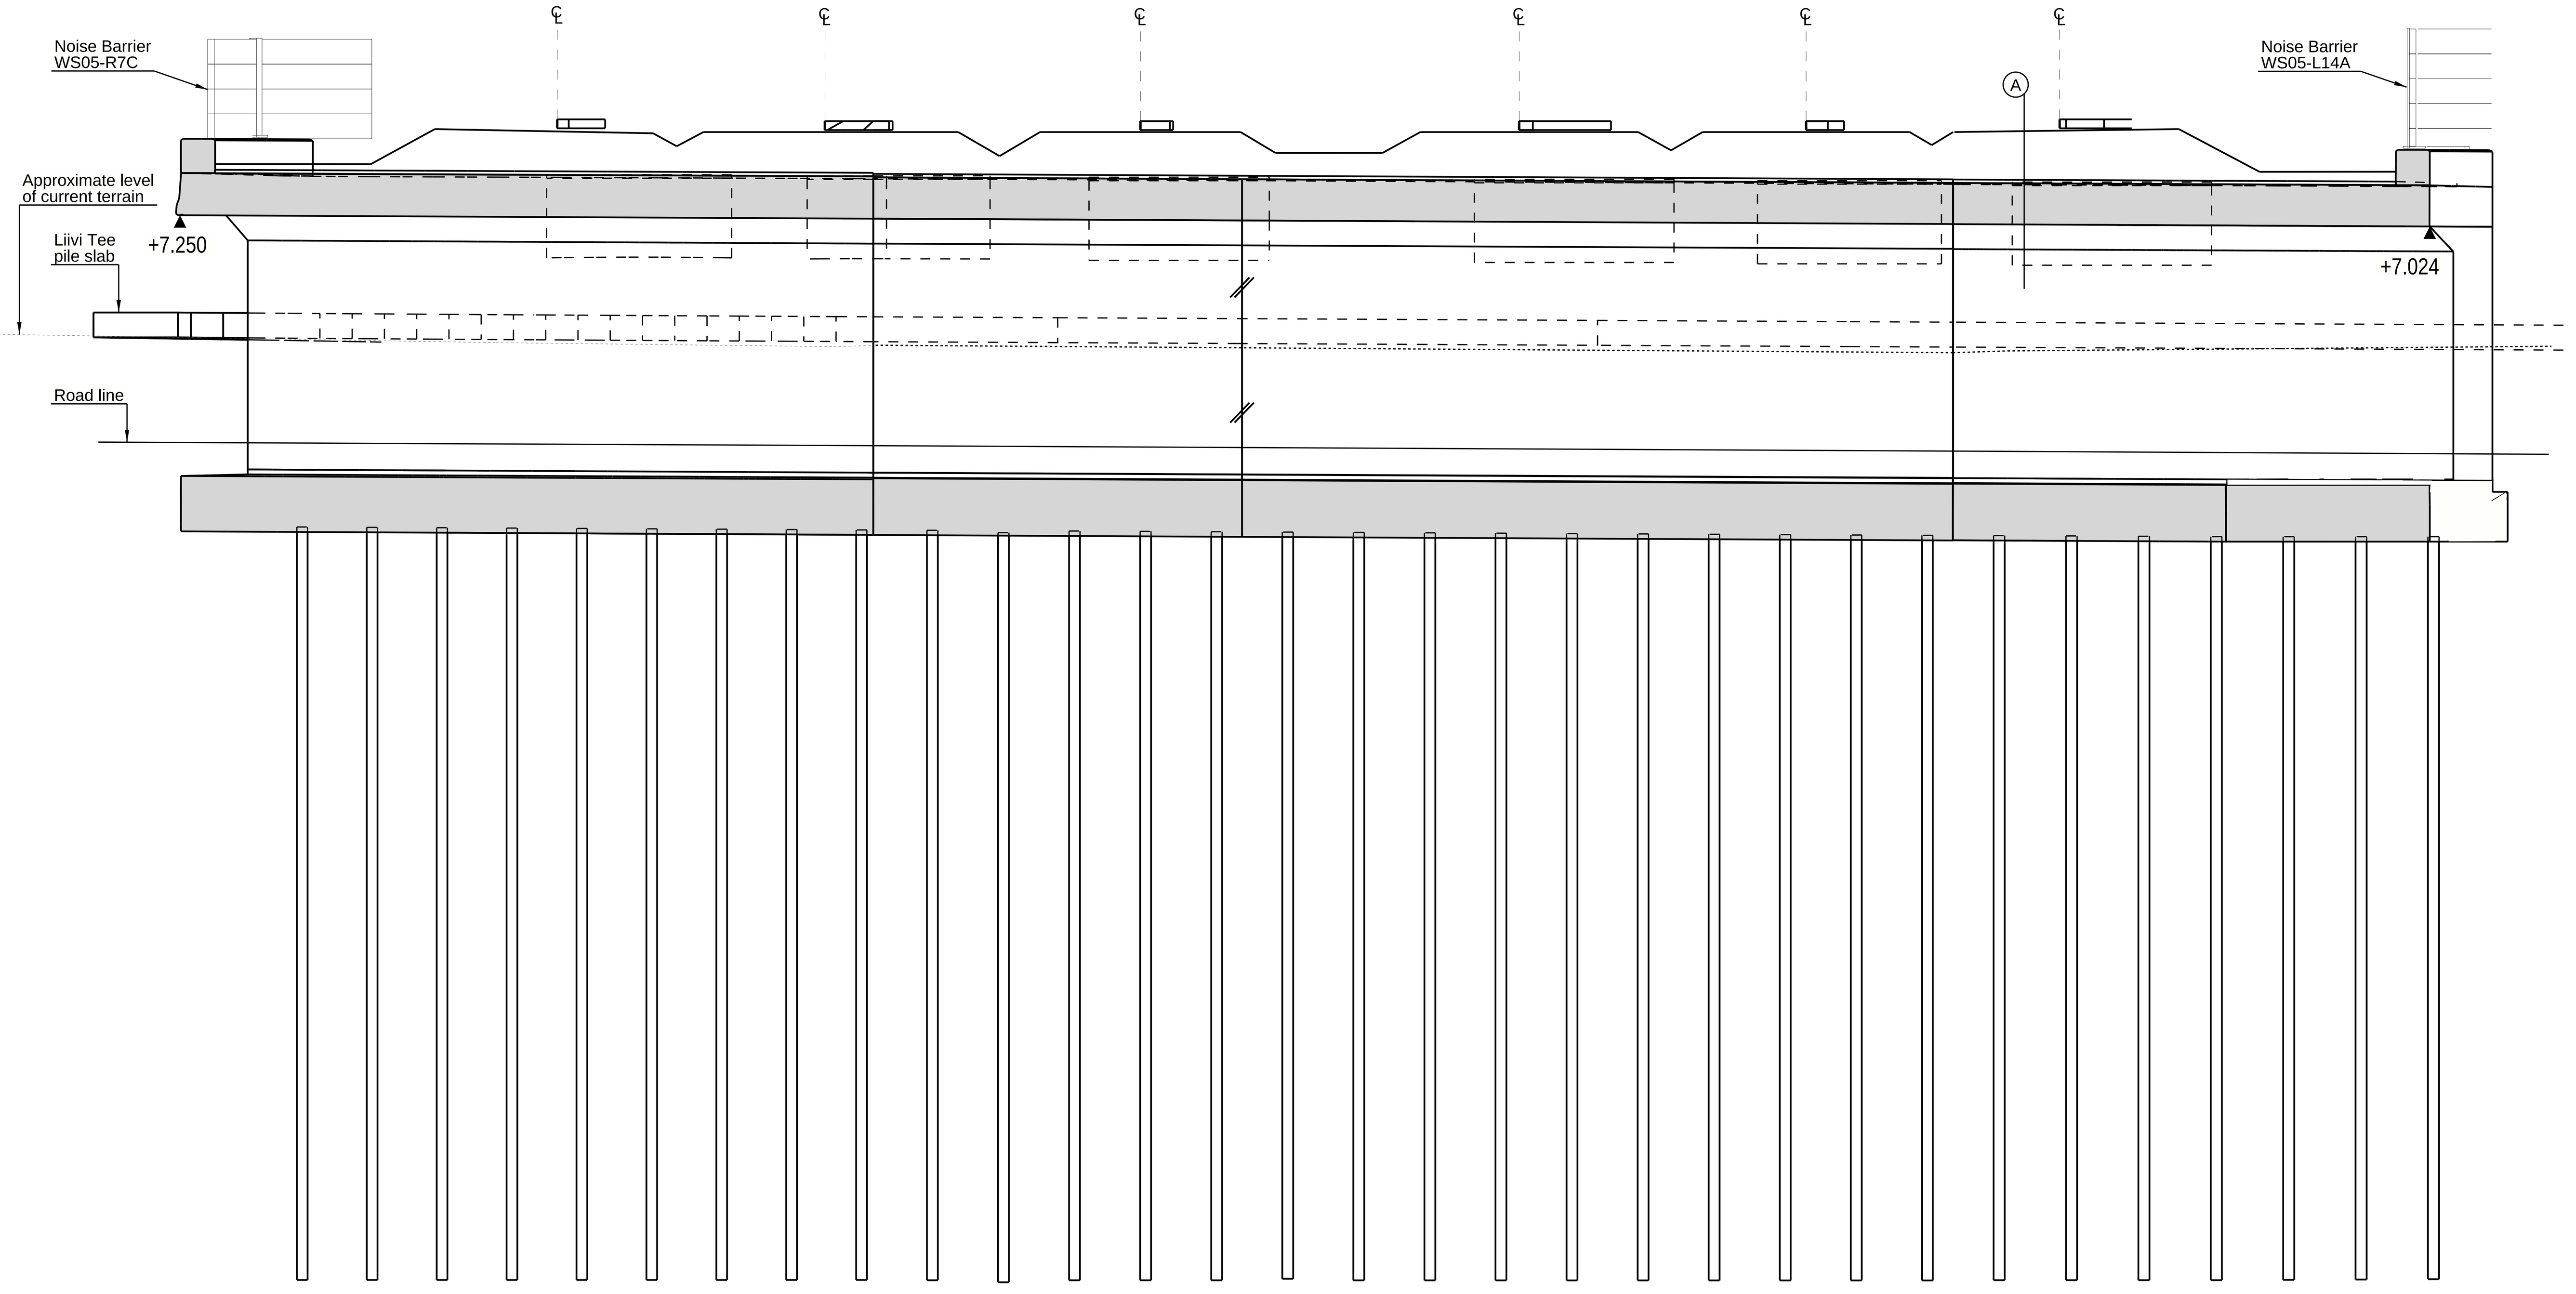
B Section B
Scale 1:100

C Section C
Scale 1:100

D Section D
Scale 1:100

A
Ballast under sleepers
Subballast
ac surf 12, 70 mm
water proofing membrane, 5 mm
Acrylic primer
Roof slab

| REDAKTSIOONID / REVISIONS | | | | | |
|---|---|---|---|---|---|
| Nr / No. | Kuupäev Date | Kirjeldus / Description | Koostaja Originator | Kontrollija Checker | Kooskõlastaja Approver |

Co-funded by the European Union

PROJEKT / PROJECT — Ülemiste-Pärnu
LEPINGU NR / CONTRACT NO. 2025-K036
PROJEKTI NR / PROJECT NO. EE2100
Rail Baltica
Allianss 1 alus- ja pealisehitus
Alliance 1 sub- and superstructure
ARHIIVI NR / ARCHIVE NO.

TELLIJA / CLIENT
Rail Baltic Estonia OÜ
Veskiposti 2/1
Tallinn, Eesti
10138
Reg. Nr. 12734109

PEATÖÖVÕTJA / MAIN CONTRACTOR
OnEST Track
GRK Eesti AS, Riia tn 142, Tartu linn 50411, Reg.No. 12579850
GRK Suomi Oy, Jaakonranta 2, Vantaa 01620, Finland, Reg.No. 2810844-3
TSO SAS, Chemin du Corps de Garde, Chelles 77500, France, Reg.No. 747252120
Aktsiaselts Merko Ehitus Eesti, Riia tn 142, Tartu linn 50411, Reg.No. 12206336
Sweco Sverige AB, Gjörwellsgatan 22, Box 340 44, Stockholm 10026, Sweden, Reg.No. 556767-9849
Sweco Finland Oy, Ilmalanportti 4, 00240 Helsinki, Finland, Reg.No. 2661738-3
NGE CONTRACTING, 11 rue Camille Desmoulins, Issy-les-Moulineaux 92130, France, Reg.No. 789570009

| KUUPÄEV DATE | MÕÕTKAVA SCALE | PABERI SUURUS PAPER SIZE |
|---|---|---|
| 04.09.2026 | 1:50 1:100 1:200 | 1261x594 |

JOONISE STAATUS / DRAWING STATUS: NOT MD LEVEL

| | NIMI NAME | ALLKIRI SIGNATURE | ETTEVÕTE COMPANY | KUUPÄEV DATE |
|---|---|---|---|---|
| KOOSTAJA ORIGINATOR | Tommy Karr | | | 30.09.2026 |
| KONTROLLIJA CHECKER | Ali Farhang | | | 30.09.2026 |
| ÜLEVAATAJA REVIEWER | Dennis Overgaard | | | 30.09.2026 |
| KOOSKÕLASTAJA APPROVER | Niklas Ahlström | | | 30.09.2026 |

JOONISE PEALKIRI / DRAWING TITLE: Liivi Tee underpass Gen. Arr. - Plan and sections

| PROJEKTI ID PROJECT ID | KOOSTAJA ORIGINATOR | OSA / SÜSTEEM VOLUME / SYSTEM | TASE / SÜSTEEM LEVEL / SYSTEM | DOK TÜÜP DOC.TYPE | DISTSIPLIIN DISCIPLINE | RBR KOOD RBR CODE | KOHALIK KOOD LOCAL CODE | PROJEKTI ETAPP PROJECT STAGE |
|---|---|---|---|---|---|---|---|---|
| EE2100 | AL1 | BR2234 | SR | DR1 | S | BR | TS | PD |

LEHE PEALKIRI / SHEET NAME: EE2100-AL1-BR2234-SR-DR1-S-00003
LEHE NUMBER / SHEET NUMBER: 1 /1
REVISJOON / REVISION: