



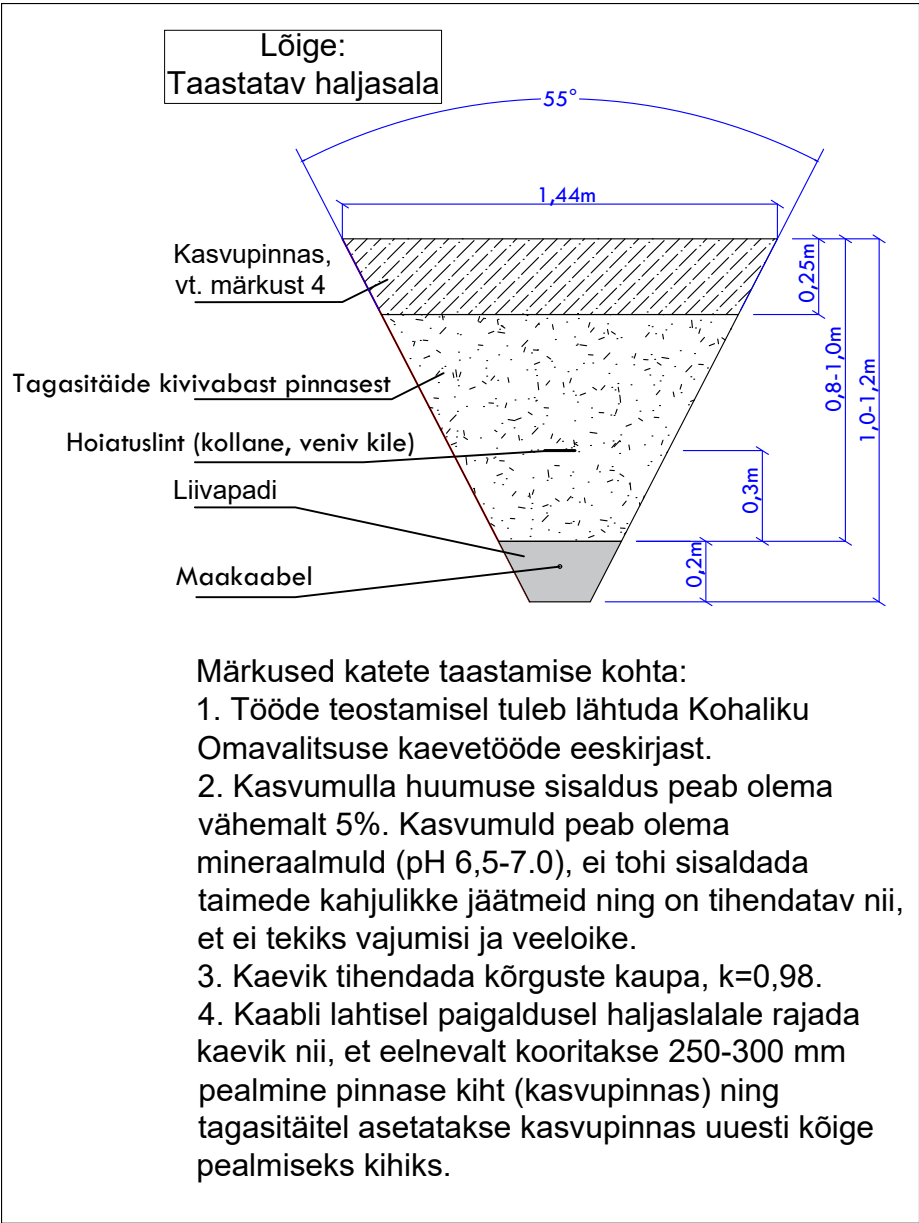


Ristlõige B-B rdt km 51+429

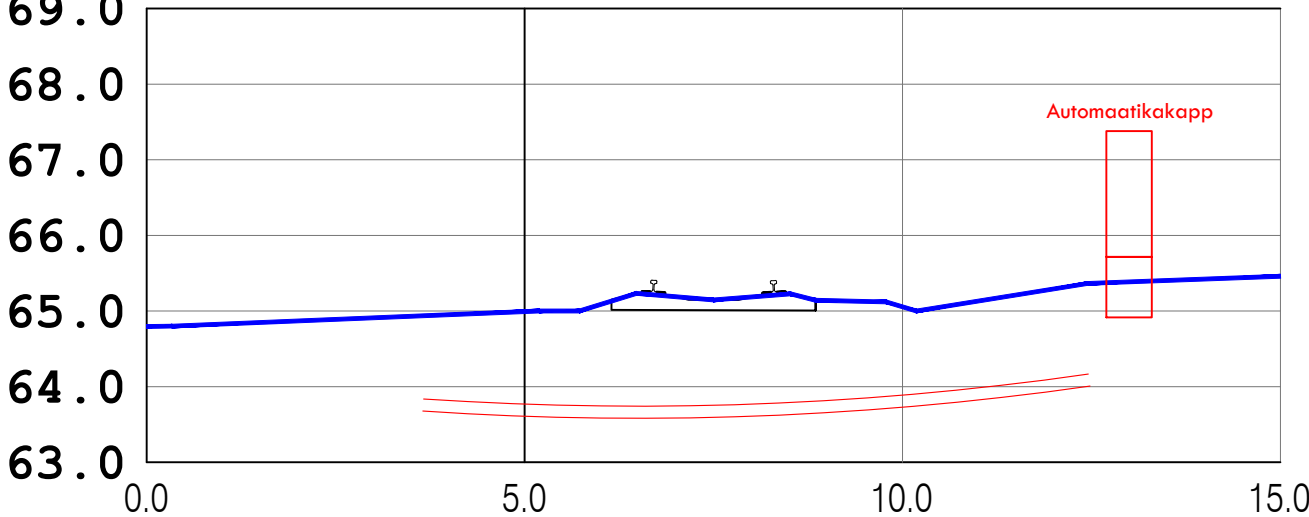

Ol.olev maapind	64.80	64.94	65.00	65.14	65.00	65.36	65.45
Toru lae kõrgus	63.84	63.75	63.80	63.90	64.16		
Toru andmed	Toru D160mm, A klass, 1250N, 1 tk						7.89
Vahekaugus	3.65	8.80					2.55

M 1:100

Ristlõige C-C rdt km 50+528 - 50+553

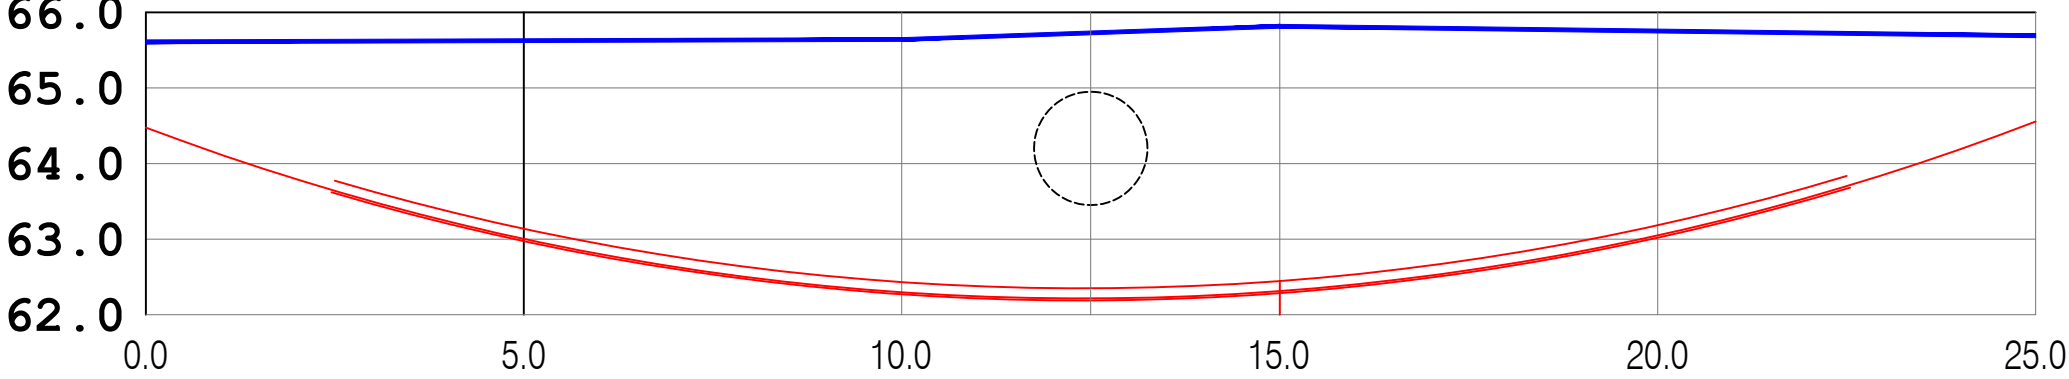

Ol.olev maapind	65.61	65.62	65.62	65.64	65.72	65.81	65.75	65.72	65.69
Toru lae kõrgus	63.77	63.14	62.43	62.35	62.45	63.18	63.83		
Toru andmed	Toru D160mm, A klass, 1250N, 1 tk								20.28
Vahekaugus	2.50	20.00							2.50

Projekti nimetus: Ridaküla ülesõidukoha automaatne foorisignalisatsioon				Tellija: Edelaraudtee AS			
Dokumendi nimi: Ristlõiked				Peaprojekteerija: Edelaraudtee AS			
Koostas: V. Teska				Projekt nr: ED-23-9			
Kinnitas: A. Tünn				Joonis nr: 51-23-1			
Kontrollis: O. Kütt				Stadium: Tööprojekt			
E-post: viktor.teska@edel.ee Telefon +372 5139982				Keel: Leht: Lehti			
				EST 6 6			