DO NOT SCALE FROM THIS DRAWING

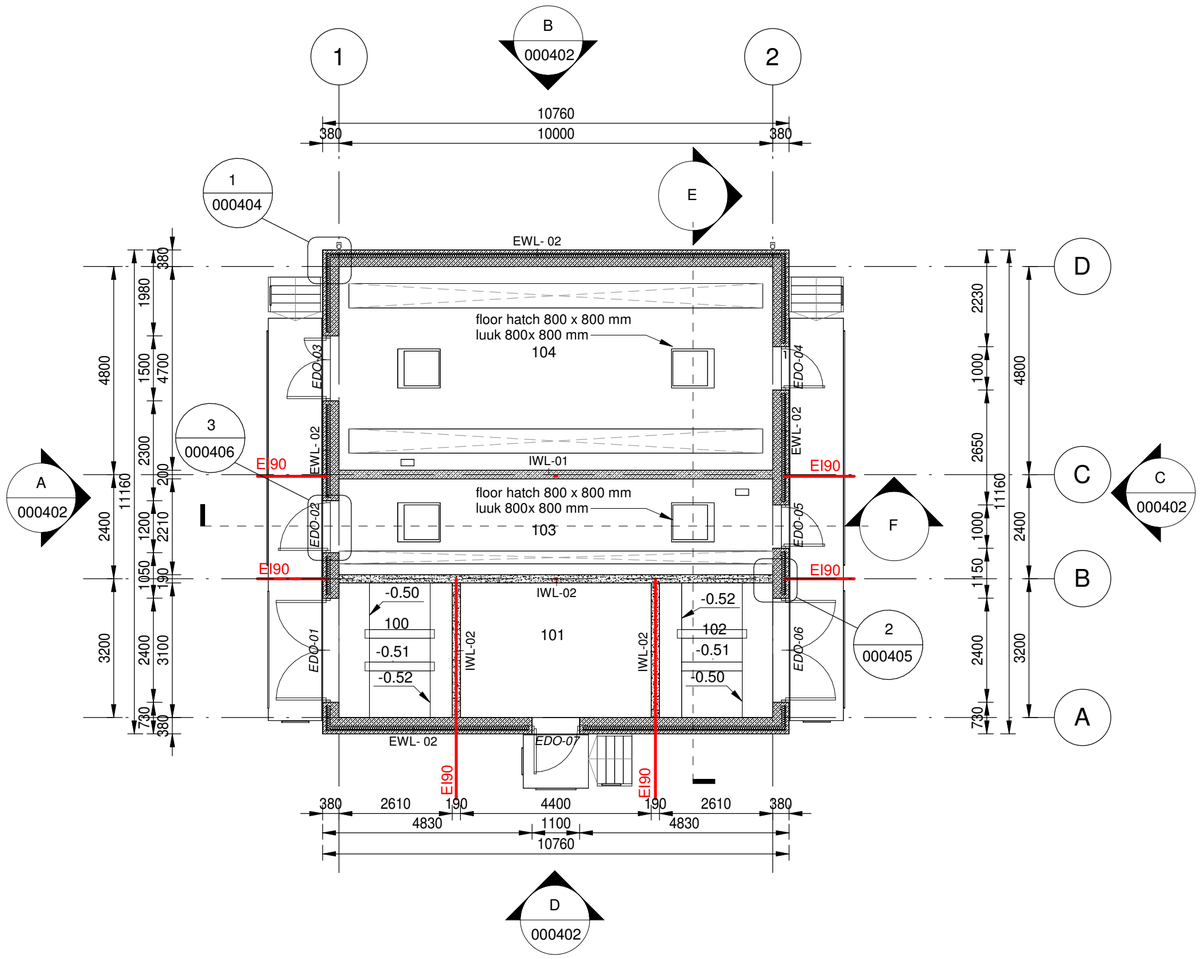

1 Floor plan/ Korruse plaan

Scale 1:100/ Skaala 1:100

2 Roof plan/ Katuse plaan

Scale 1:100/ Skaala 1:100

REMARKS

1. The working drawings are viewed as whole, incl. structural project drawings. Description that is more detailed is given on structural drawings and in structural project brief
2. If any difference in drawings or project parts then notify its authors immediately to enquire correct solution
3. Building's vertical binding and topography can be found in site lay-out part of the project
4. Principal sec. (walls, floors, roofs) can be found in structural part of the project
5. Requirements of thermal conductivity and sound isolation for construction elements and window-doors are given in structural part of principal sec drawings and architectural part of window-door schedules
6. Constructing out of concrete panel walls is according to architectural and structural drawings and concrete block supplier's manuals and detailed solutions
7. Constructing out of concrete blocks is according to architectural and structural drawings and concrete block supplier's manuals and detailed solutions.
8. Openings in exterior concrete sandwich panels and in floors and roofs are shown in the structural part of the project
9. Window-door installations are according to their installation manual and joint details shown in the architectural and structural part of the project
10. when constructing steel structures like stairs, platforms and railings of the building refer to the drawings of the structural part of the project RBDTD-EE-DS2-DPS3_SWE_OS01400-ZZ_ZZZZ_D4_STR-EK_MD_100108.
11. All products must include all accessory necessary for their installation, also installation and user manuals
12. If not given instructions at some part of the project then follow requirements in the structural RYL 2010. Also follow product supplier's installation and user manuals

MÄRKUSED

1. Joonist tuleb vaadata projekti osa kõikide jooniste kooslusena sh konstruktiivse osa joonistega. Konstruktsioonide üksikasjalikud kirjeldused on toodud hoone konstruktiivse osa joonistel ja seletuskirjas
2. Erinevuste korral erinevate osade puhul informeerida projekteerijat ja küsida kinnitus õige lahenduse kohta
3. Hoone vertikaalne sidumine ja maapind ümber hoone vt projekti AS-osa
4. Konstruktsioonide (sein, põrand, vahelagi, katuslagi) tüübijoonised vt EK-osa
5. Nõuded konstruktsioonide ja avatäidete soojajuhtivusele ja helipidavusele on antud projekti EK-osas konstruktsioonide tüübijoonistel ja AR-osa avatäidete joonistel
6. Raudbetoon paneelidest seinte rajamisel lähtuda projekti AR ja EK- osa joonistele ning tootja juhenditele ning väljatöötatud sõlmedele
7. Betoonist väikeplokkidest seinte rajamisel lähtuda projekti AR ja EK-osa joonistest ning plokitootja ladumidsjuhenditest ja väljatöötatud sõlmedest
8. Avad kolmekihilistes raudbetoonist välisseintes, raudbetoonist vahe- ja katuslagedes vt projekti EK osa
9. Avatäidete paigaldamisel juhinduda avatäidete tootja paigaldusjuhendist ning projekti AR ja EK-osas toodud sõlmedest.
10. Hoone teraskonstruktsioon treppide, tasapindade ja piirete rajamisel lähtuda projekti ehituskonstruktsiooni osa joonisel RBDTD-EE-DS2-DPS3_SWE_OS01400-ZZ_ZZZZ_D4_STR-EK_MD_100108.
11. Kõikide paigaldatavate toodetega komplektis peavad olema kõik toote nõuetekohaseks paigaldamiseks vajalikud tarvikud ning paigaldus– ja kasutusjuhendid
12. Kui projekti mingis osas nõuded puuduvad juhinduda Tarindi RYL 2010 nõuetest. Samuti tuleb tööde teostamisel järgida materjali või toote tootjatarnija paigaldus- ja hooldusjuhiseid

Rooms/ Ruumid

NUMBER/ NUMBER	NAME/ NIMETUS	AREA/ PINDALA
100	Tranformer/ Traforuum	8.1 m²
101	Communication/ Sideruum	13.6 m²
102	Tranformer/ Traforuum	8.1 m²
103	Distribution device 0.4 kV/ Jaotusseade 0.4 kV	22.1 m²
104	Distribution device 10 kV/ Jaotusseade 10 kV	47.0 m²
Together/ Kokku:		98.9 m²

REVISIONS

No	Date	Description	Originator	Checker	Approver
001	30/03/2022		JV	LK	JW
002	22/08/2022	Märkused, räästas, katusekalle/ Remarks, eaves,roof slope	JV	LK	JW

Co-financed by the Connecting Europe Facility of the European Union

PROJECT — CONTRACT NO. 2020-K050

Rail Baltica

DESIGN WORK OF THE MUUGA MULTIMODAL FREIGHT STATION

ARCHIVE NO.20420-0009

CLIENT
Rail Baltic Estonia OÜ
Endla 16
Tallinn, Eesti
10142
Reg.No. 12734109

CONSULTANT
SWECO Projekt AS
Valukoja tn 8/1
Tallinn, Eesti
11415
Reg.No. 11304200

SWECO

DATE: 30/03/2022 — SCALE: 1 : 100 — PAPER SIZE: A2

DRAWING STATUS: Submittal for Approval

	NAME	SIGNATURE	DATE
ORIGINATOR 1	L. Kikkas		30/03/2022
ORIGINATOR 2	J. Voll		30/03/2022
CHECKER 1	L. Kikkas		30/03/2022
CHECKER 2	M. Skirta		30/03/2022
REVIEWER	O. Talvik		30/03/2022
APPROVER	J. Wuorenjuuri		30/03/2022

DRAWING TITLE
DPS3 Muuga Kaubajaam
Keskjaotuspunkt nr 8. Korruse plaan. Katuse plaan
DPS3 Muuga Freight Station
Central Distribution Substation no 8. Floor plan. Roof plan

PROJECT CODE						DISCIPLINE CODE		
PROJECT ID	SECTION ID	SUB-SECTION ID	VOLUME/ SYSTEM	ZONE	LOCATION	RBR CODE	LOCAL CODE	PROJECT STAGE
RBDTD-EE	DS2	DPS3	OS01400	ZZ	ZZZZ	AR	AR	MD

SHEET NUMBER: RBDTD-EE-DS2-DPS3_SWE_OS01400-ZZ_ZZZZ_D2_AR-AR_MD_000401
SHEET NAME: 401
REVISION: 002