



- Olemasolev madalpingekaabel
- Olemasolev madalpinge õhuliin
- Olemasolev sidekaabel
- Olemasolev side õhuliin
- Olemasolev veetoru
- Olemasolev survekanalisatsioon
- Olemasolev kanalisatsioon
- Projekteeritud veetoru
- Projekteeritud reoveekanalisatsioon
- Projekteeritud survekanalisatsioon
- Suundpuuritav toru
- Sujutatav toru

-  -Torustiku soojustamine
-  -Projekteeritud kaeviku piirjooned teetalal
-  -Projekteeritud reovee kanalisatsiooni kaev
-  -Projekteeritud pumpla
-  -Kasutusest välja jään torustik / likvideeritav objekt

Rahu tn 3
90002:003:0001

Taastatav äärekiivi

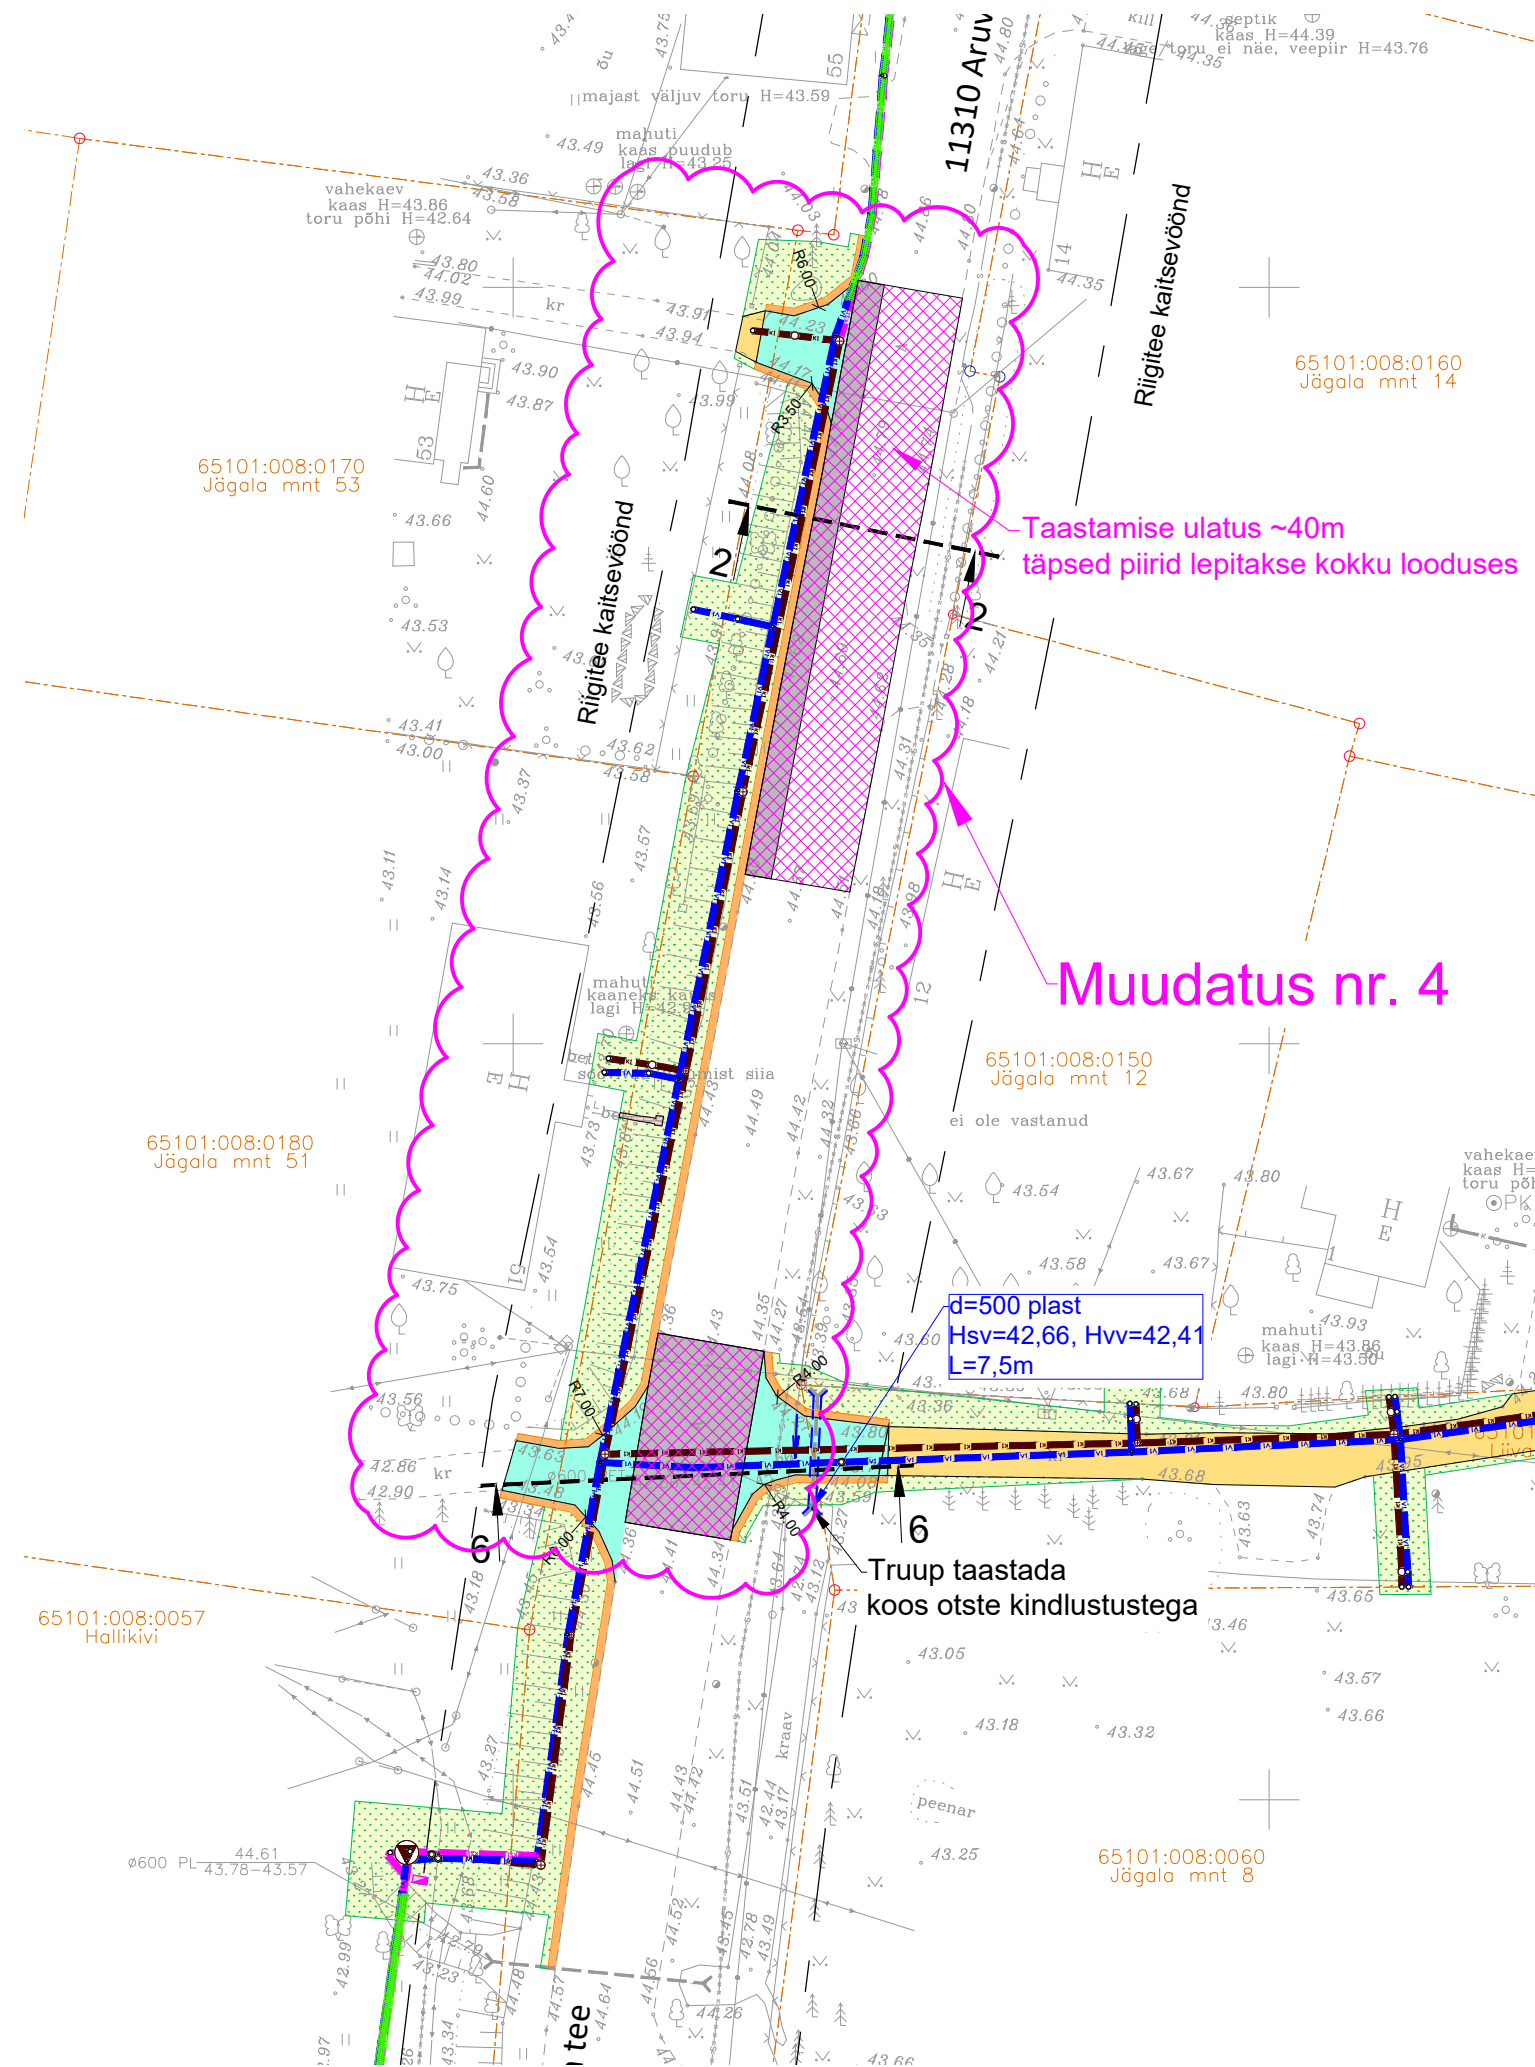

Lõige 2-2

65101:008:0170
Jägala mnt 53

65101:008:0009
11310 Aruvalla-Jägala tee

65101:008:0009
11310 Aruvalla-Jägala tee

65101:008:0160
Jägala mnt 14

Peenar purukruus (pos 5)

Murukülv (klass I)
Kasvualus h=15 cm

Käesoleva taastamise mahtude piir

Kokkuviiimine teostada sujuvalt

Olemasolev maapind

Täitepinnas

Kaeviku ristlõige

AS Viimsi Keevitus töö nr 2025-002

ol. ol. katte serv

ol. ol. sõiduraja telg

ol. ol. teetelg

ol. ol. katte serv

1,5x pindamine sõiduraja laiuses

0,50

4,0 %

3,51

2,5%

3,51

min 0,50

min 0,50

min 0,50

Olemasolev teekonstruktsioon

Konstruktsioon TÜÜP 1

1,5x pindamine

AC 16 surf	h = 4 cm
AC 20 base	h = 6 cm
Kiustikalus	h = 25 cm
Dreenkiht	h _{min} = 30 cm

Kaeviku tagasitäide (AS Viimsi
Keevitus töö nr 2025-002)

Teostusmöödistuse järgsed toru asukohad

 Kaisla 3 Tallinn 13516 Registrikood: 12566284 Tel +372 502 6788 esprii@esprii.ee www.esprii.ee			Töö tellija				AS Viimsi Keevitus	
			Töö nimetus				Harju maakond, Raasiku vald, Raasiku alevik Raasiku reoveekogumisala kirdeosa ÜVK projekteerimis-ehitustööde katete taastamise projekt	
			Joonise nimetus				Katendi taastamine	
Juhataja	Mikk Mutso		Staadium	Põhiprojekt	Mõõtkava 1:500	Töö nr	25001	
Projekteerija	Germo Ivesmets							
Vastutav insener	Mikk Mutso		Kuupäev				Joonise nr	
			23.09.2026				TL-4-01_M04	